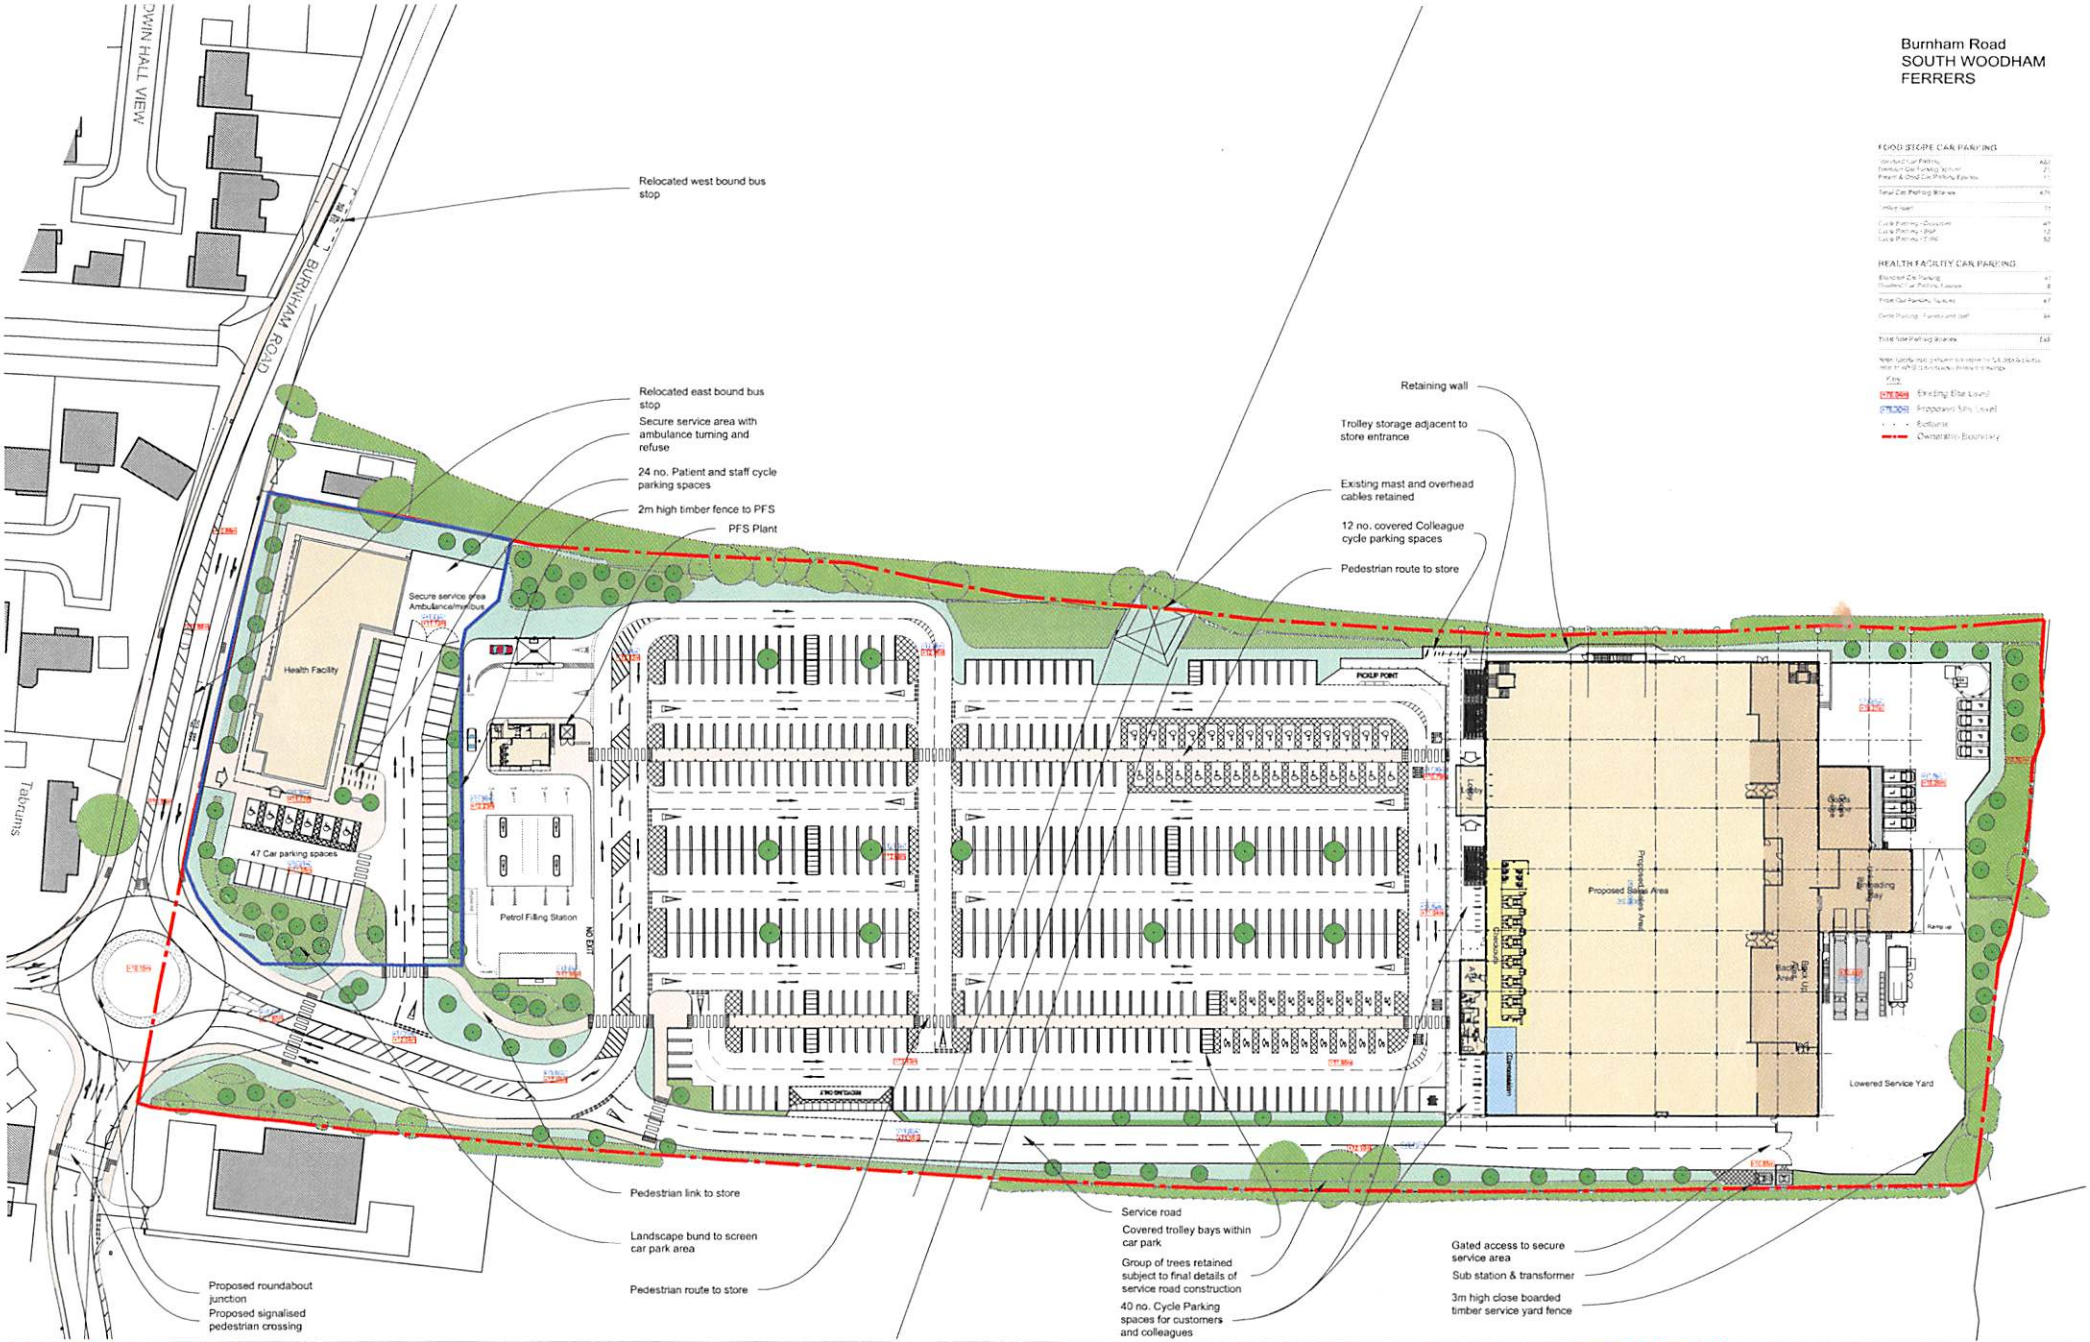

CLIENT
KENSINGTON & EDINBURGH ESTATES (South Woodham Ferrers) LTD
Sainsbury's Supermarkets Ltd.

Ordnance Survey Information
© Crown copyright. All rights reserved.
Licence number: AR100007392

REV	DESCRIPTION	DATE	INITIALS
A	PFS reduced to 4 Pump. Parking spaces increased & changed to 2.5m double hooped markings. Cross walk added to car park runs. Covered walkway removed. GOL, unlowering tray & roof plant access stair relocated. Biomass replaced with CHP Unit. Service yard gates, sub station & transformer relocated. Levels adjusted to suit.	22.02.17	JW
B	CHP Unit, reverted back to Biomass.	26.04.17	JW

All drawings are subject to full site survey. All dimensions are to be checked on site.

ISSUE: PLANNING

CHQ ARCHITECTS

PROJECT
Crouch Vale Nursery and Plantworld
Burnham Road
SOUTH WOODHAM FERRERS

Mixed - Use
Redevelopment Proposals

DRAWING
Proposed Site Plan

DATE: January 2014 | DRAWN: MRA
SCALE: 1:500@A1 | CHECKING: CHECKED

CHQ.13.10428-PL05B